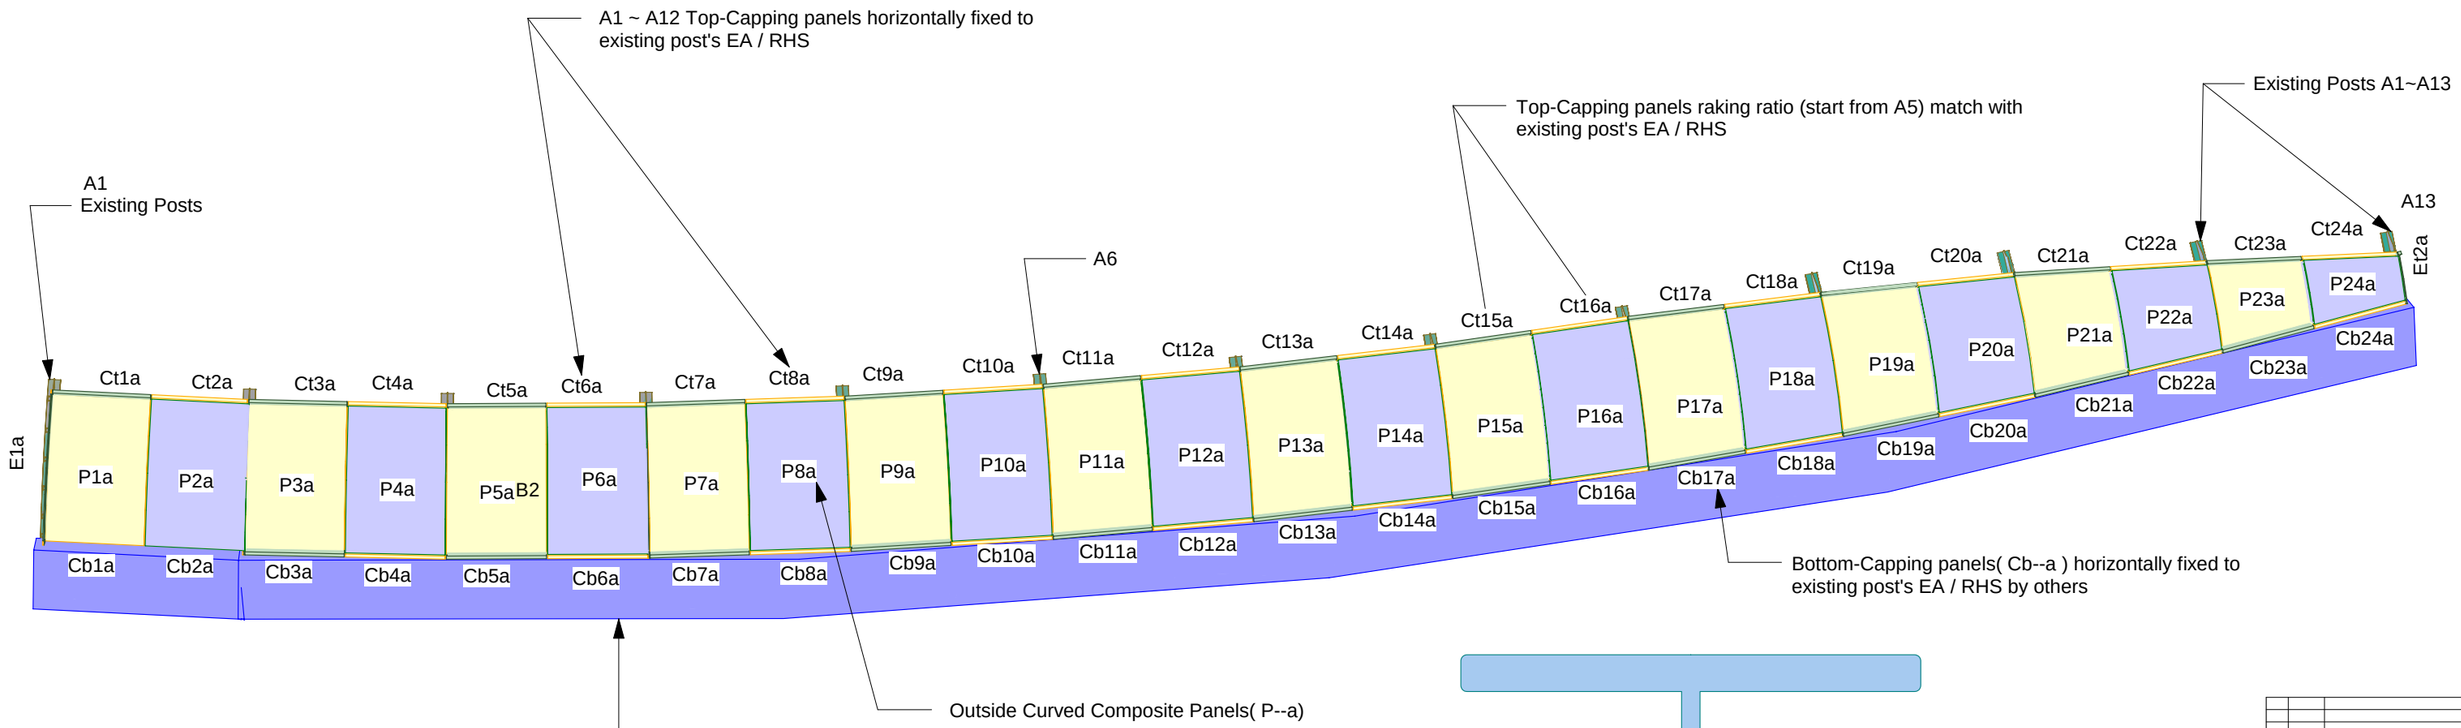

E03 A1 ~ A13 ELEVATION

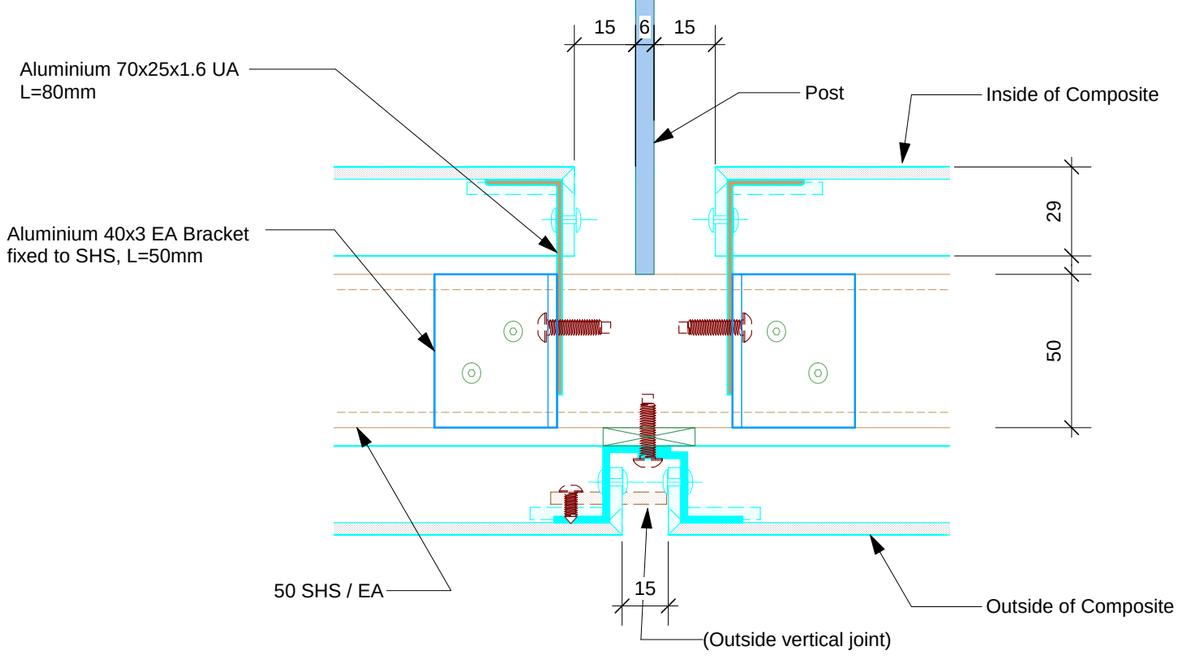

D04 POST SIDES VERTICAL JOINT SECTION DETAIL

Scale 1 : 2

ISSUE	DATE	REVISION

Use figured dimensions in preference to scale.
All dimensions to be verified and checked on site.

Project
FALCON ST PEDESTRIAN AND CYCLIST BRIDGE

Fabricator

MADE CONTRACTING
Architectural Fabrications & Installations
PO BOX 52 SEAFORTH NSW 2092
FAX: 9949 7122 PH: 9948 7861
email: made@alpha.net.au
email: jon@made.com.au

Copyright © 2002 [Made Contracting]
All rights reserved

Drawn: STAN. L

Builder

Architect

Level

Drawing Title
A1 ~ A13 SCREEN ELEVATION

Scale:
Checked:
Date: 12.02.09
Job Number:
A3

Drawing Status
FOR APPROVAL

Drawing No.: FAB-06
Revision: A