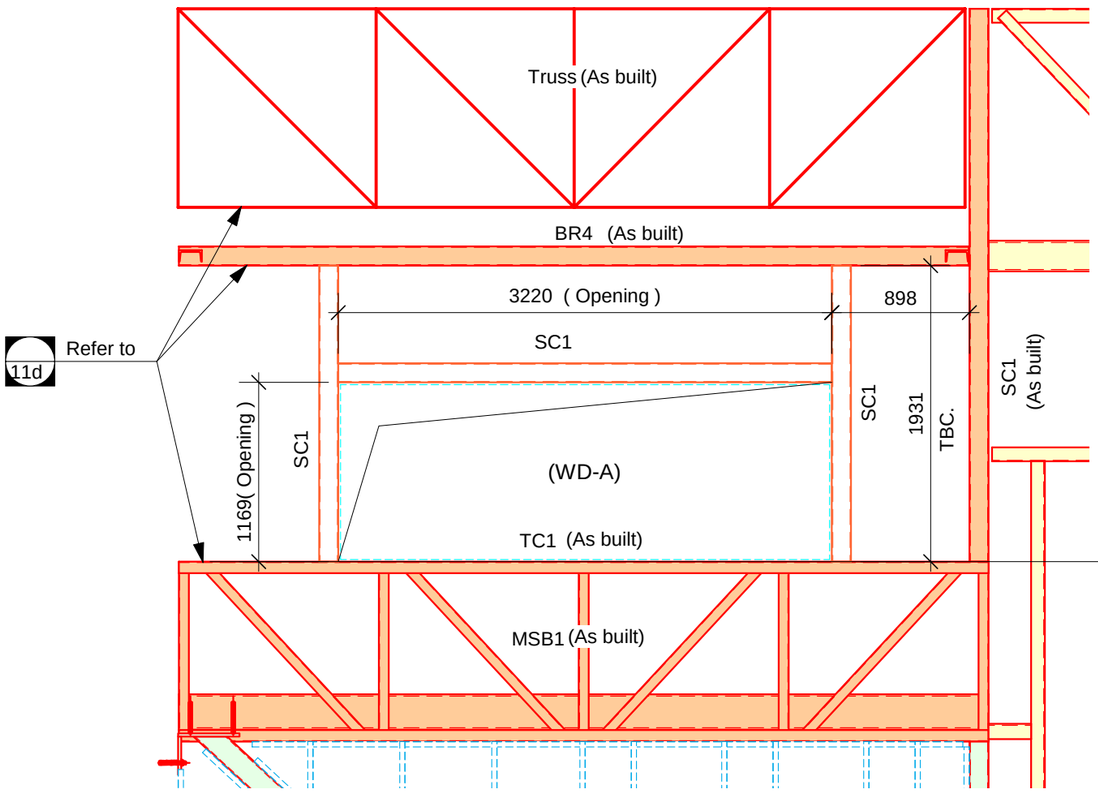

WD-A DETAIL(unit 1 front)
SCALE 1 : 40

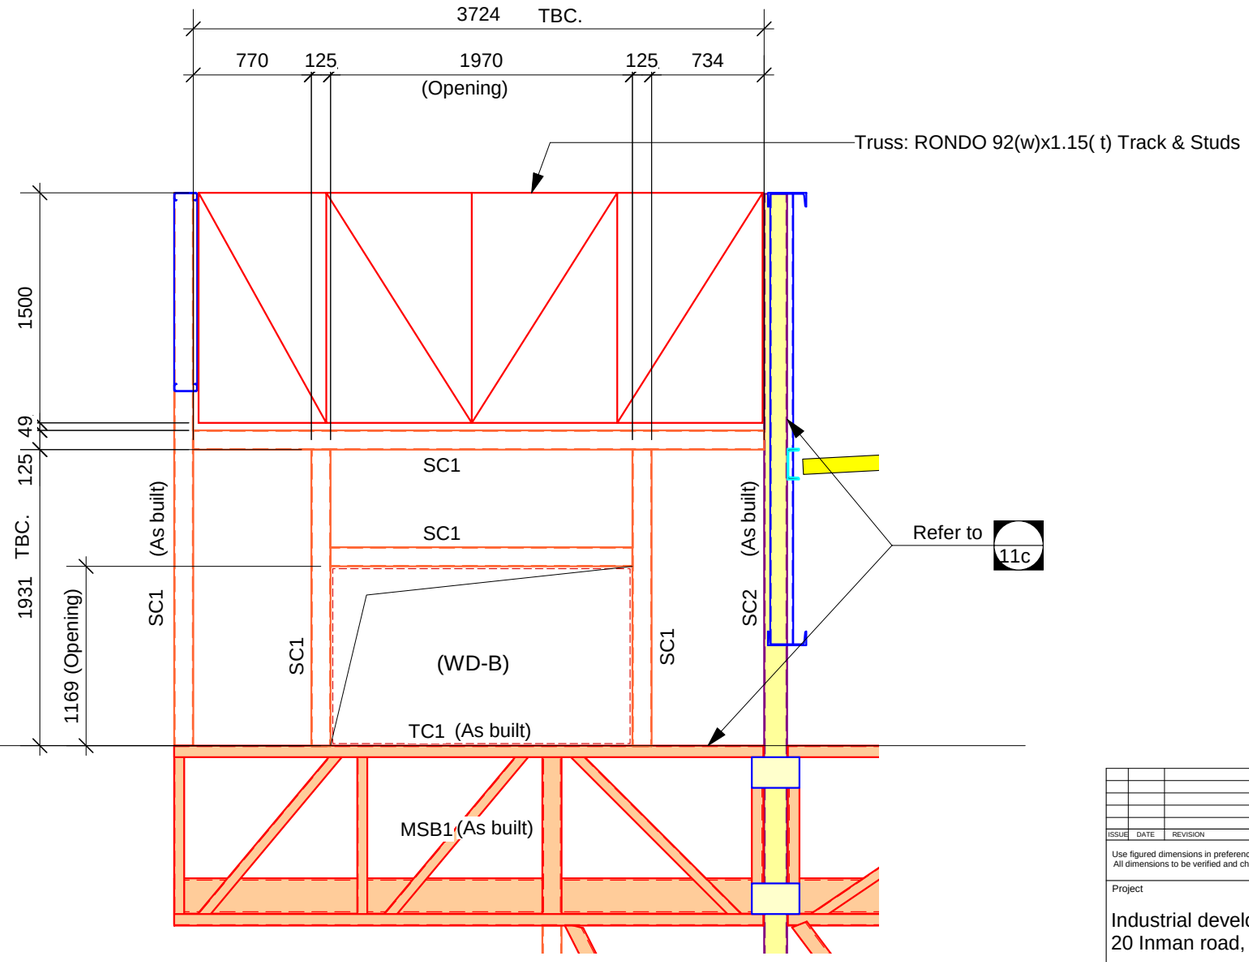

WD-B DETAIL(on side of unit 1)
SCALE 1 : 40

ISSUE	DATE	REVISION

Use figured dimensions in preference to scale.
All dimensions to be verified and checked on site.

Project

Industrial development
20 Inman road, Cromer

Fabricator

MADE CONTRACTING

PO BOX 52 SEAFORTH NSW 2092
FAX: 9949 7122 PH: 9948 7861
email: made@alpha.net.au
email: jon@made.com.au

Copyright © 2002 [Made Contracting]
All rights reserved

Drawn
STAN. L

Builder

Architect

Level

Drawing Title

UNIT 1 WINDOWS
FRAMING

Scale:

Checked:

Date: 21.01.08

Job Number: INMAN20

A3

Drawing Status

FOR CONSTRUCTION

Drawing No.

MADE67

Revision

A