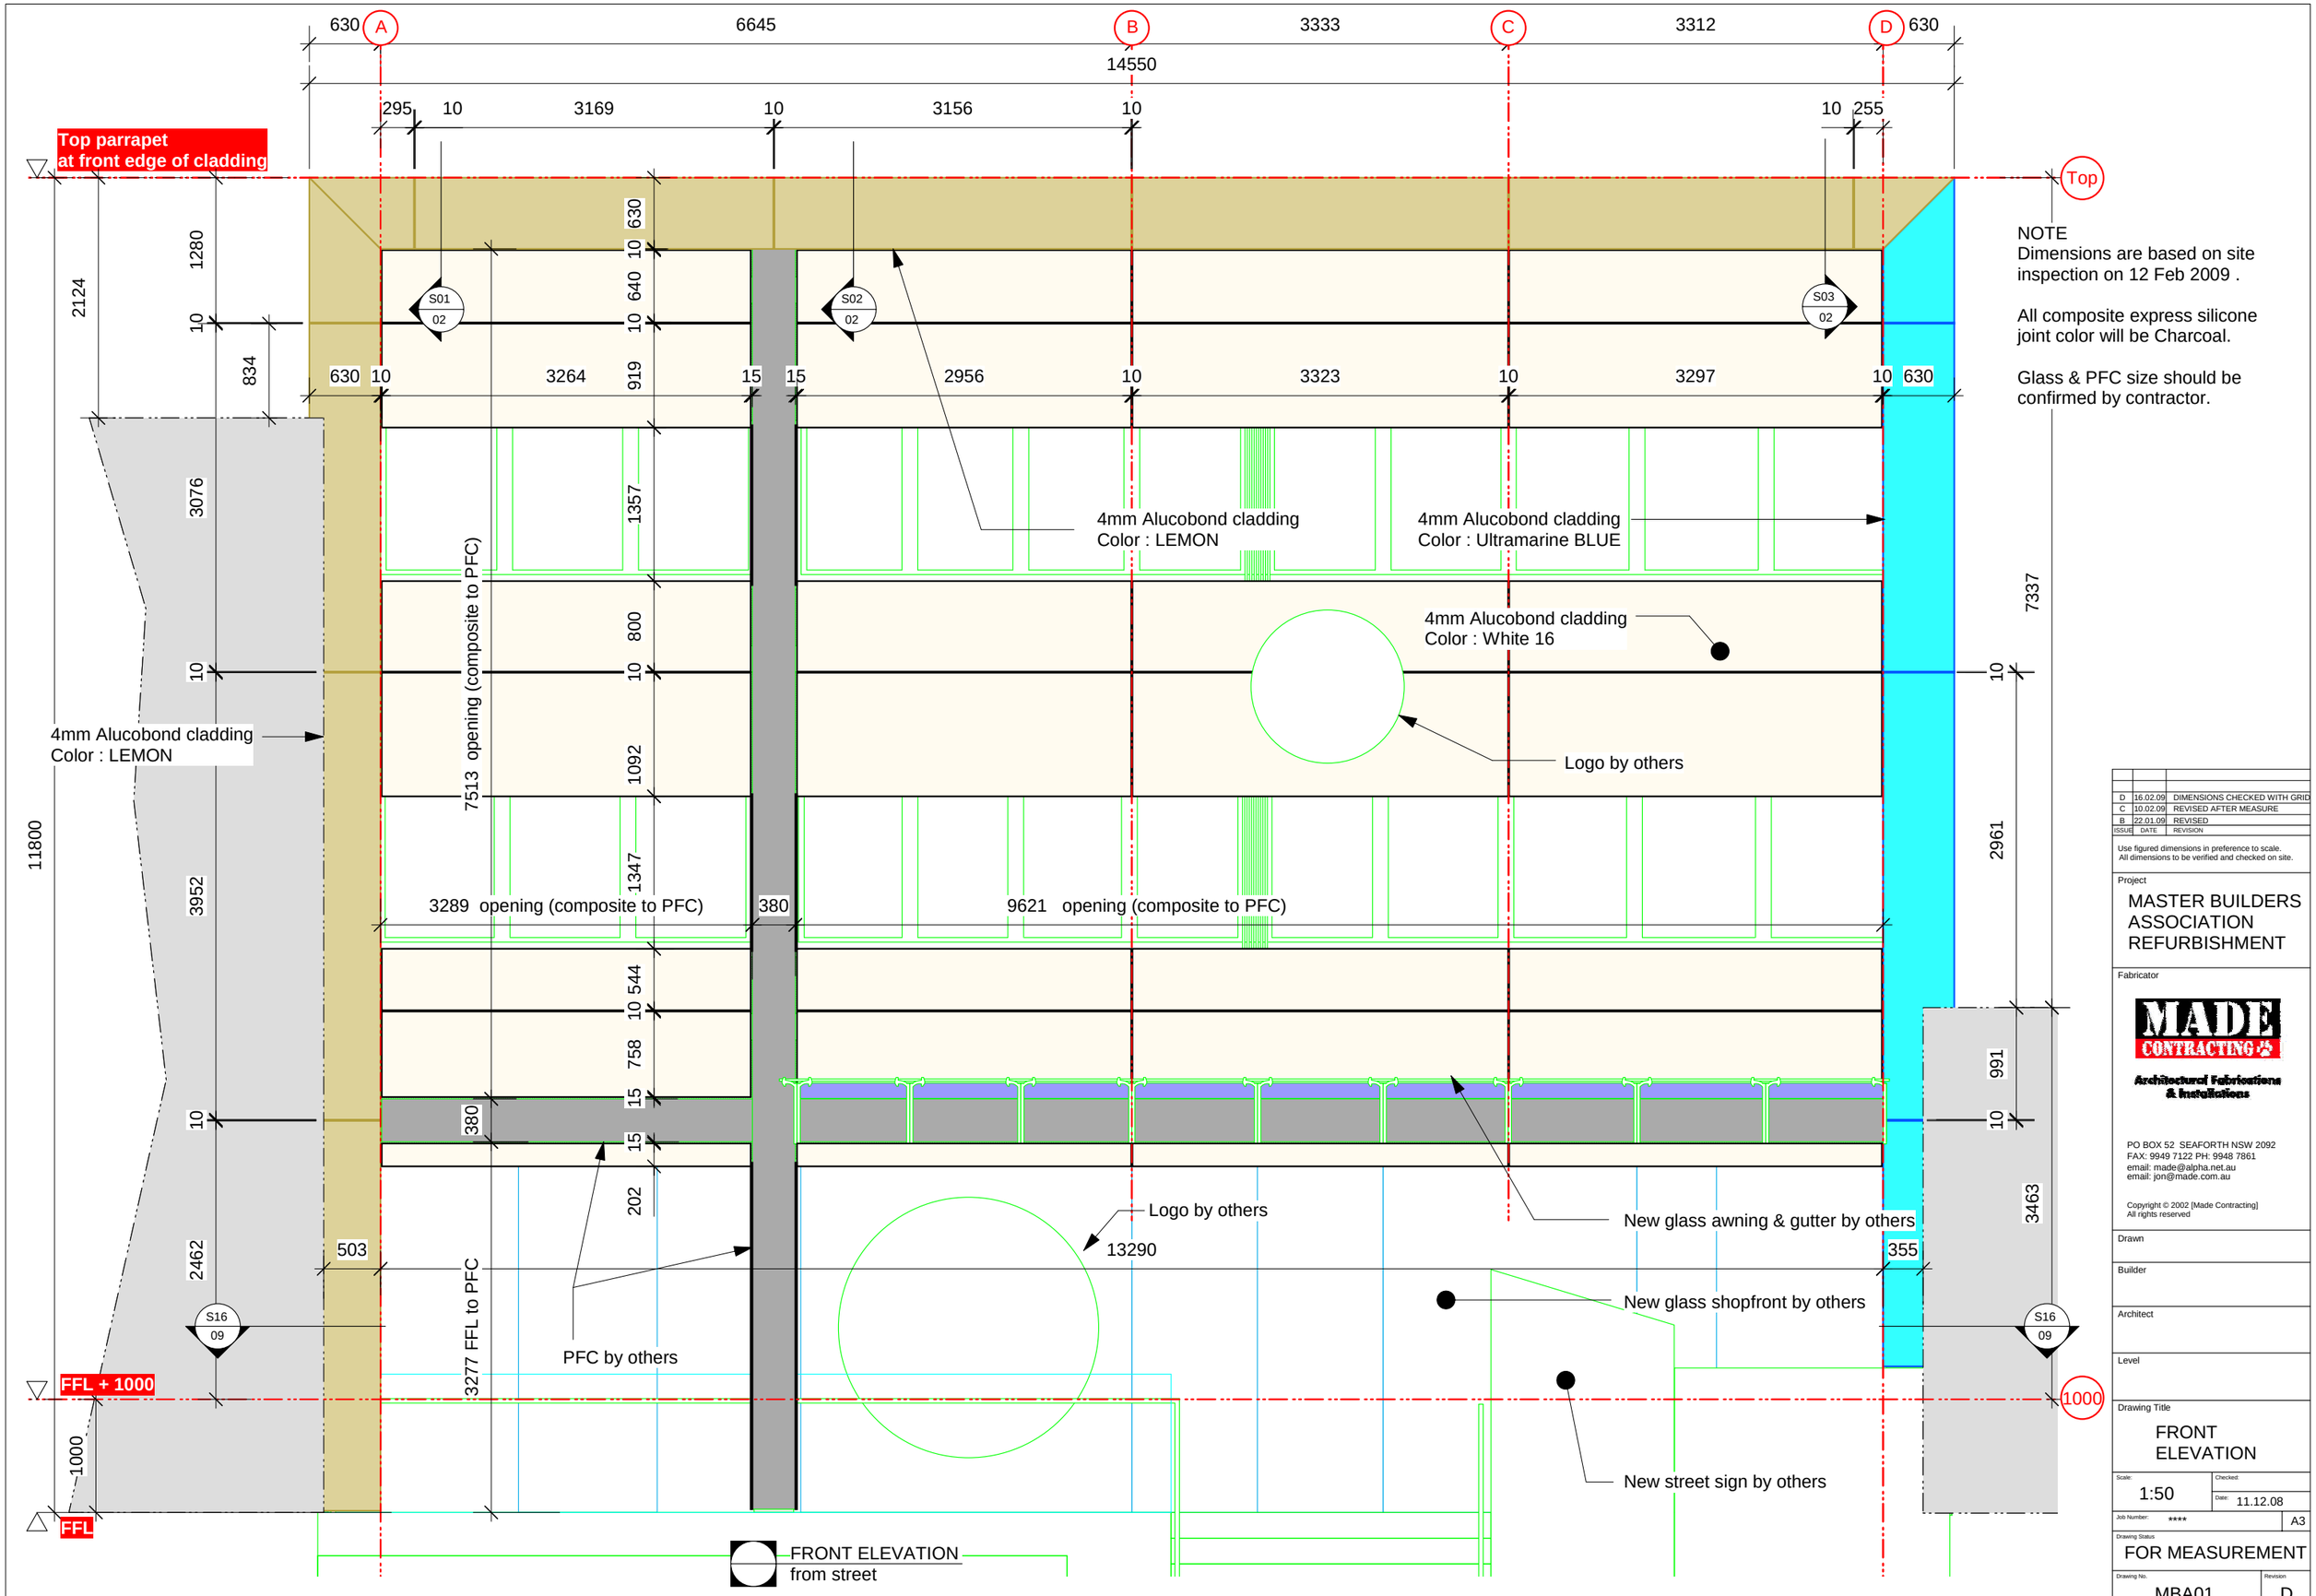

ISSUE	DATE	REVISION
D	16.02.09	DIMENSIONS CHECKED WITH GRID
C	10.02.09	REVISED AFTER MEASURE
B	22.01.09	REVISED

Use figured dimensions in preference to scale.
All dimensions to be verified and checked on site.

Project
MASTER BUILDERS ASSOCIATION REFURBISHMENT

Fabricator

MADE CONTRACTING
Architectural Fabrications & Installations
PO BOX 52 SEAFORTH NSW 2092
FAX: 9949 7122 PH: 9948 7861
email: made@alpha.net.au
email: jon@made.com.au

Copyright © 2002 [Made Contracting]
All rights reserved

Drawn

Builder

Architect

Level

Drawing Title
FRONT ELEVATION

Scale: 1:50
Checked:
Date: 11.12.08
Job Number: ****
A3

Drawing Status
FOR MEASUREMENT

Drawing No. MBA01
Revision D